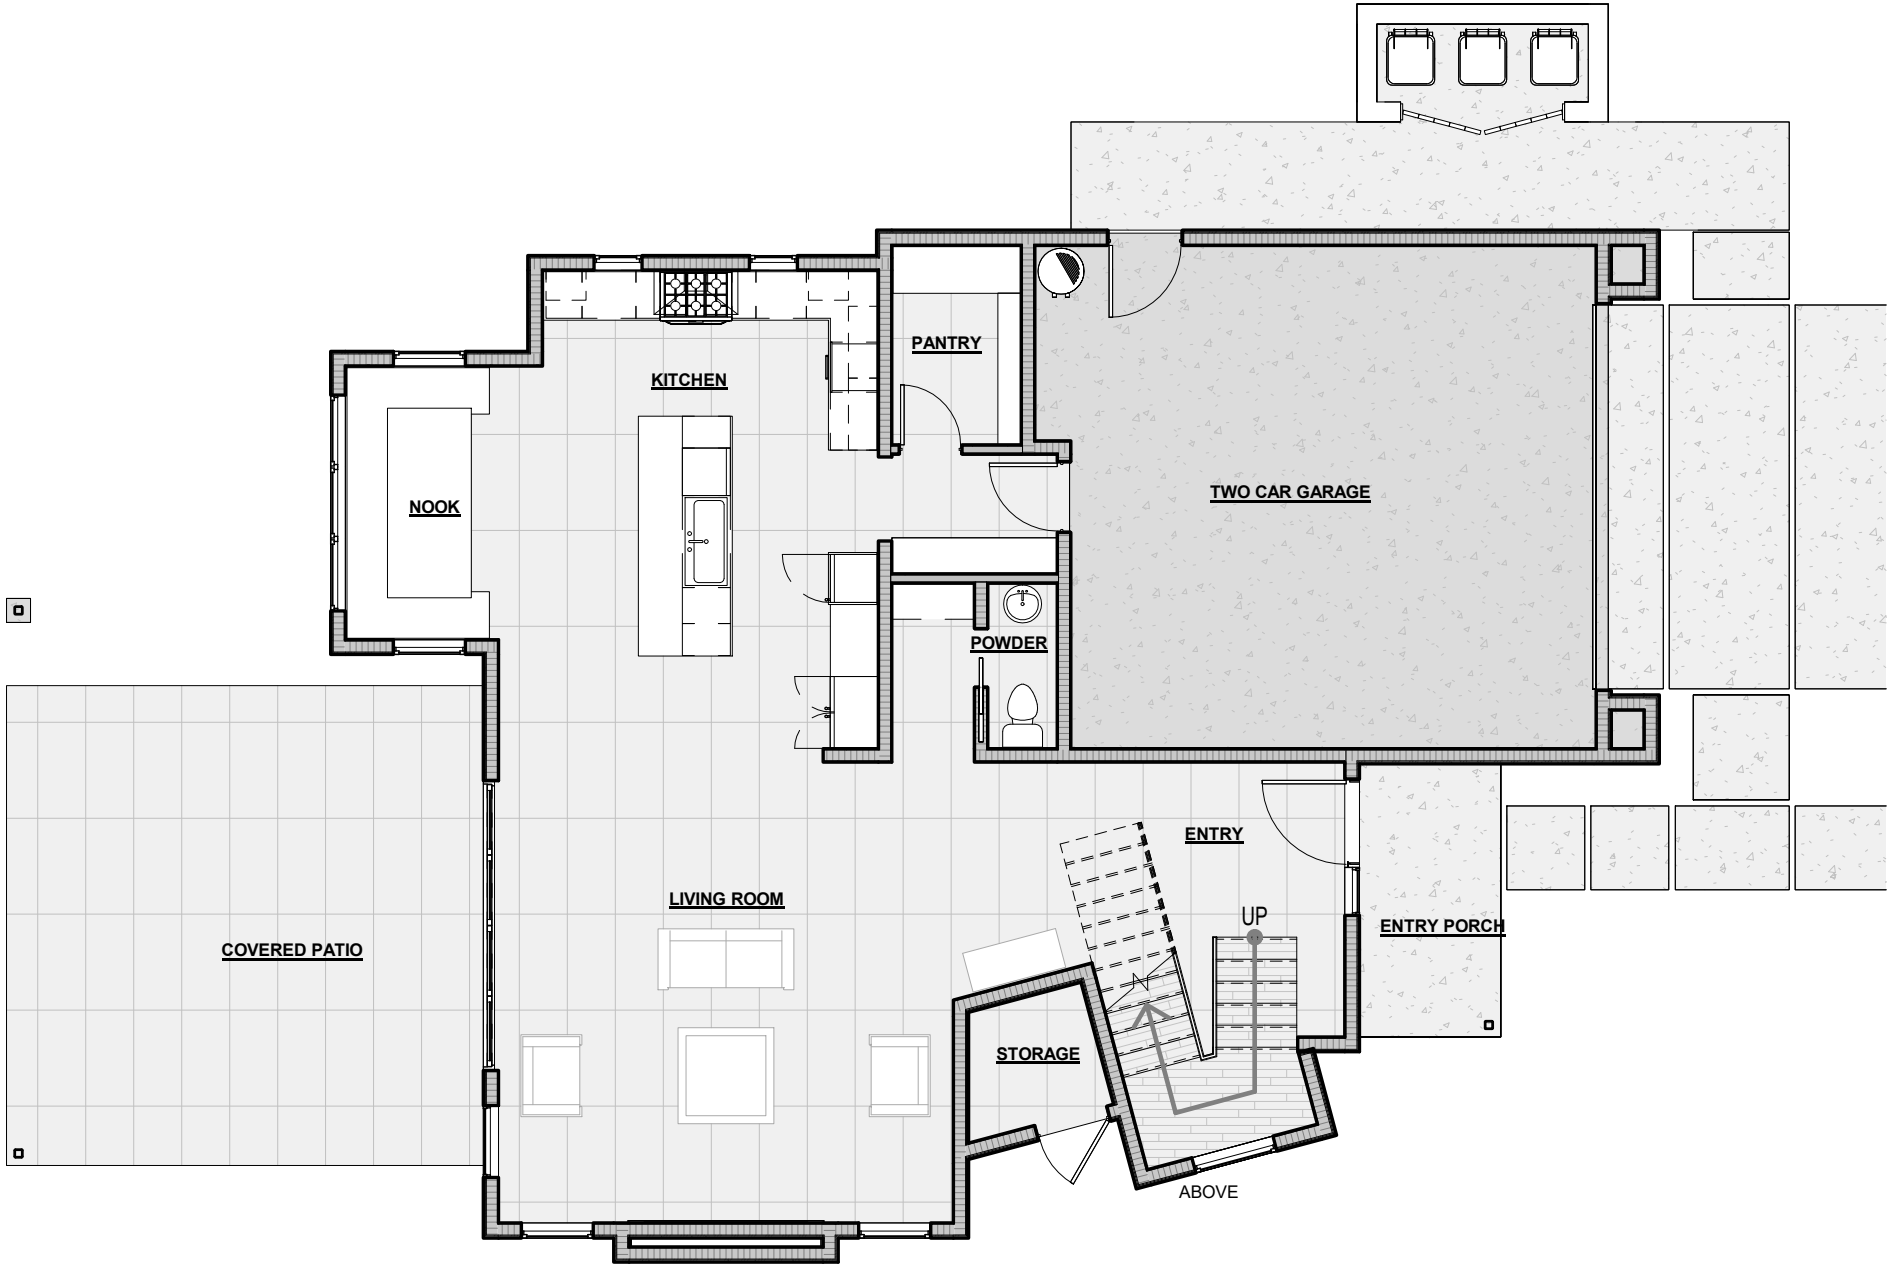

VAUGHAN
architect
studio

1 MAIN LEVEL FLOOR PLAN
1/8" = 1'-0"

OCEAN IVY ESTATES

PARCEL 2